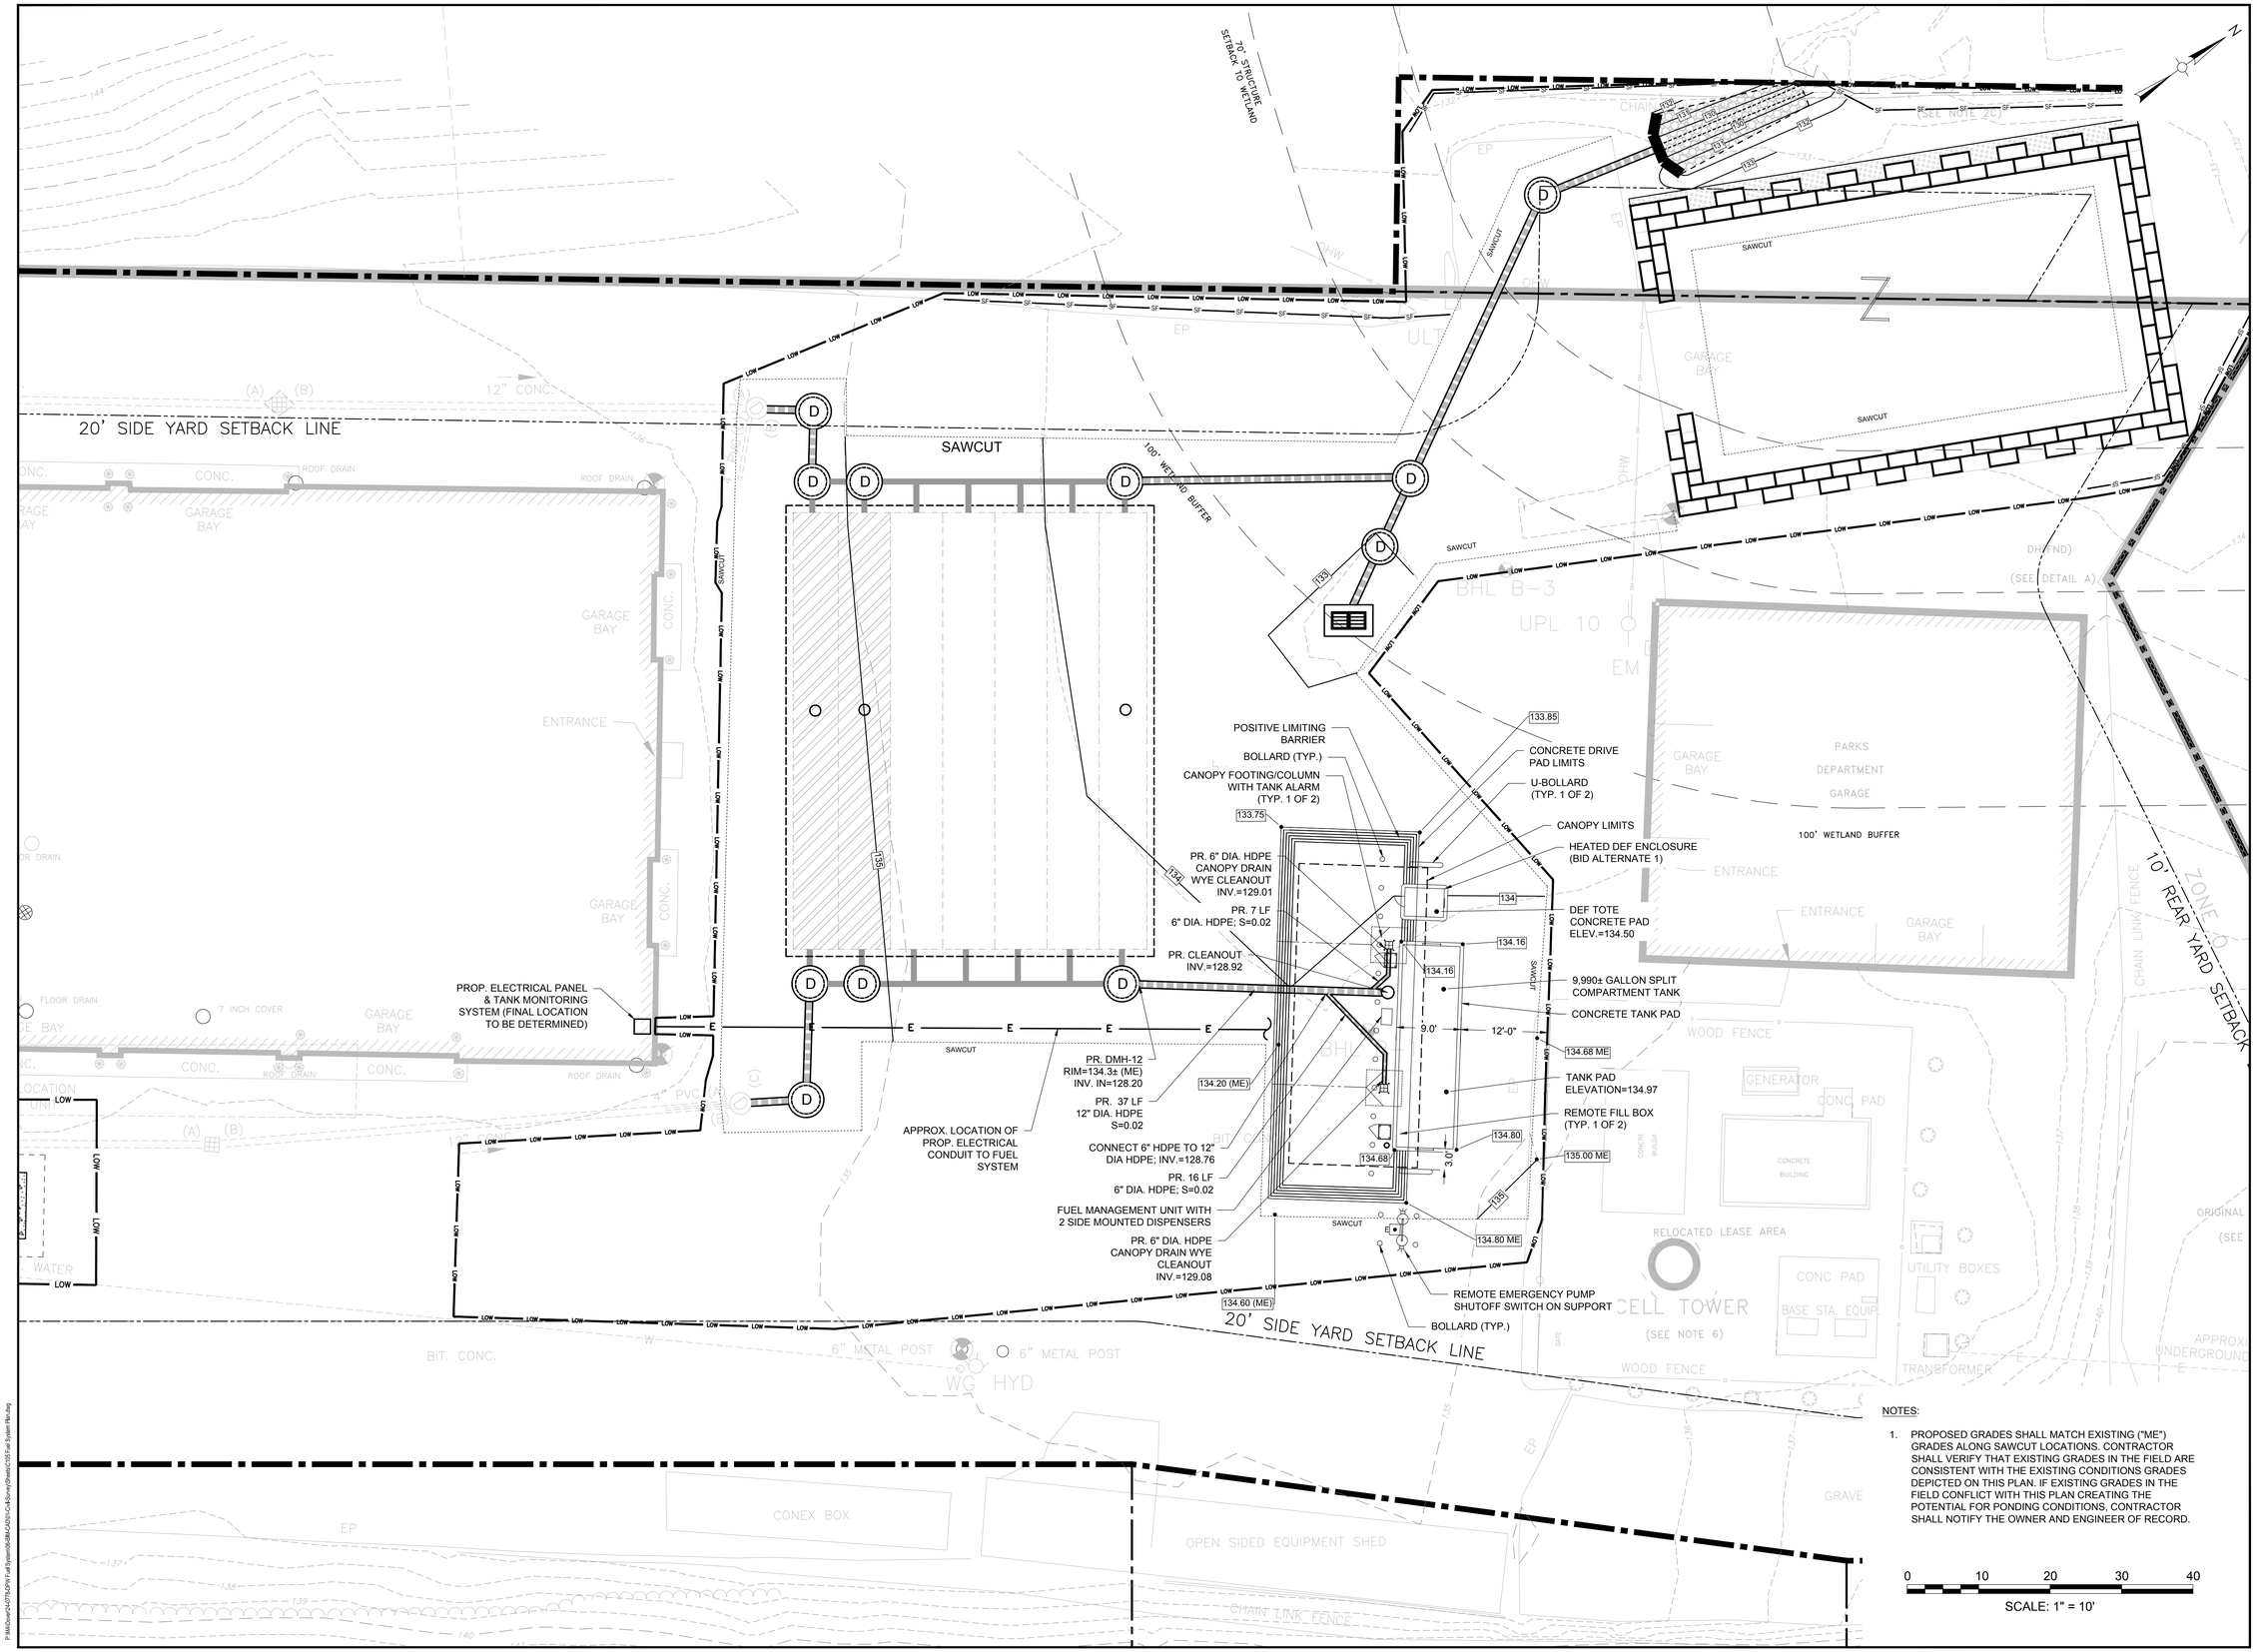

NOTES:

1. PROPOSED GRADES SHALL MATCH EXISTING ("ME") GRADES ALONG SAWCUT LOCATIONS. CONTRACTOR SHALL VERIFY THAT EXISTING GRADES IN THE FIELD ARE CONSISTENT WITH THE EXISTING CONDITIONS GRADES DEPICTED ON THIS PLAN. IF EXISTING GRADES IN THE FIELD CONFLICT WITH THIS PLAN CREATING THE POTENTIAL FOR PONDING CONDITIONS, CONTRACTOR SHALL NOTIFY THE OWNER AND ENGINEER OF RECORD.

Project:

TOWN OF DOVER

DEPARTMENT OF PUBLIC WORKS
SITE IMPROVEMENTS
2 DEDHAM STREET
DOVER, MA 02030

Weston & Sampson Engineers, Inc.
100 Foxborough Boulevard, Suite 250
Foxborough, MA 02035
978.532.1900 800.SAMPSON
www.westonandsampson.com

Consultants:

Revisions:

No.	Date	Description
4	10/21/24	SHIFT FUEL TANK PER PLANNING COMMENT
3	08/12/24	PERMITTING FUEL SYSTEM DESIGN
2	05/15/24	PER CONSERVATION FEEDBACK
1	04/10/24	LOCAL PERMIT APPLICATIONS

COA:

Seal:

Issued For:

PERMITTING

Scale:

Date: APRIL 2024
Drawn By:
Reviewed By:
Approved By:

W&S Project No.: ENG22-1087
W&S File No.:

Drawing Title:

PROPOSED FUEL SYSTEM PLAN

Sheet Number:

C105

COPYRIGHT © 2023 WESTON & SAMPSON, INC.