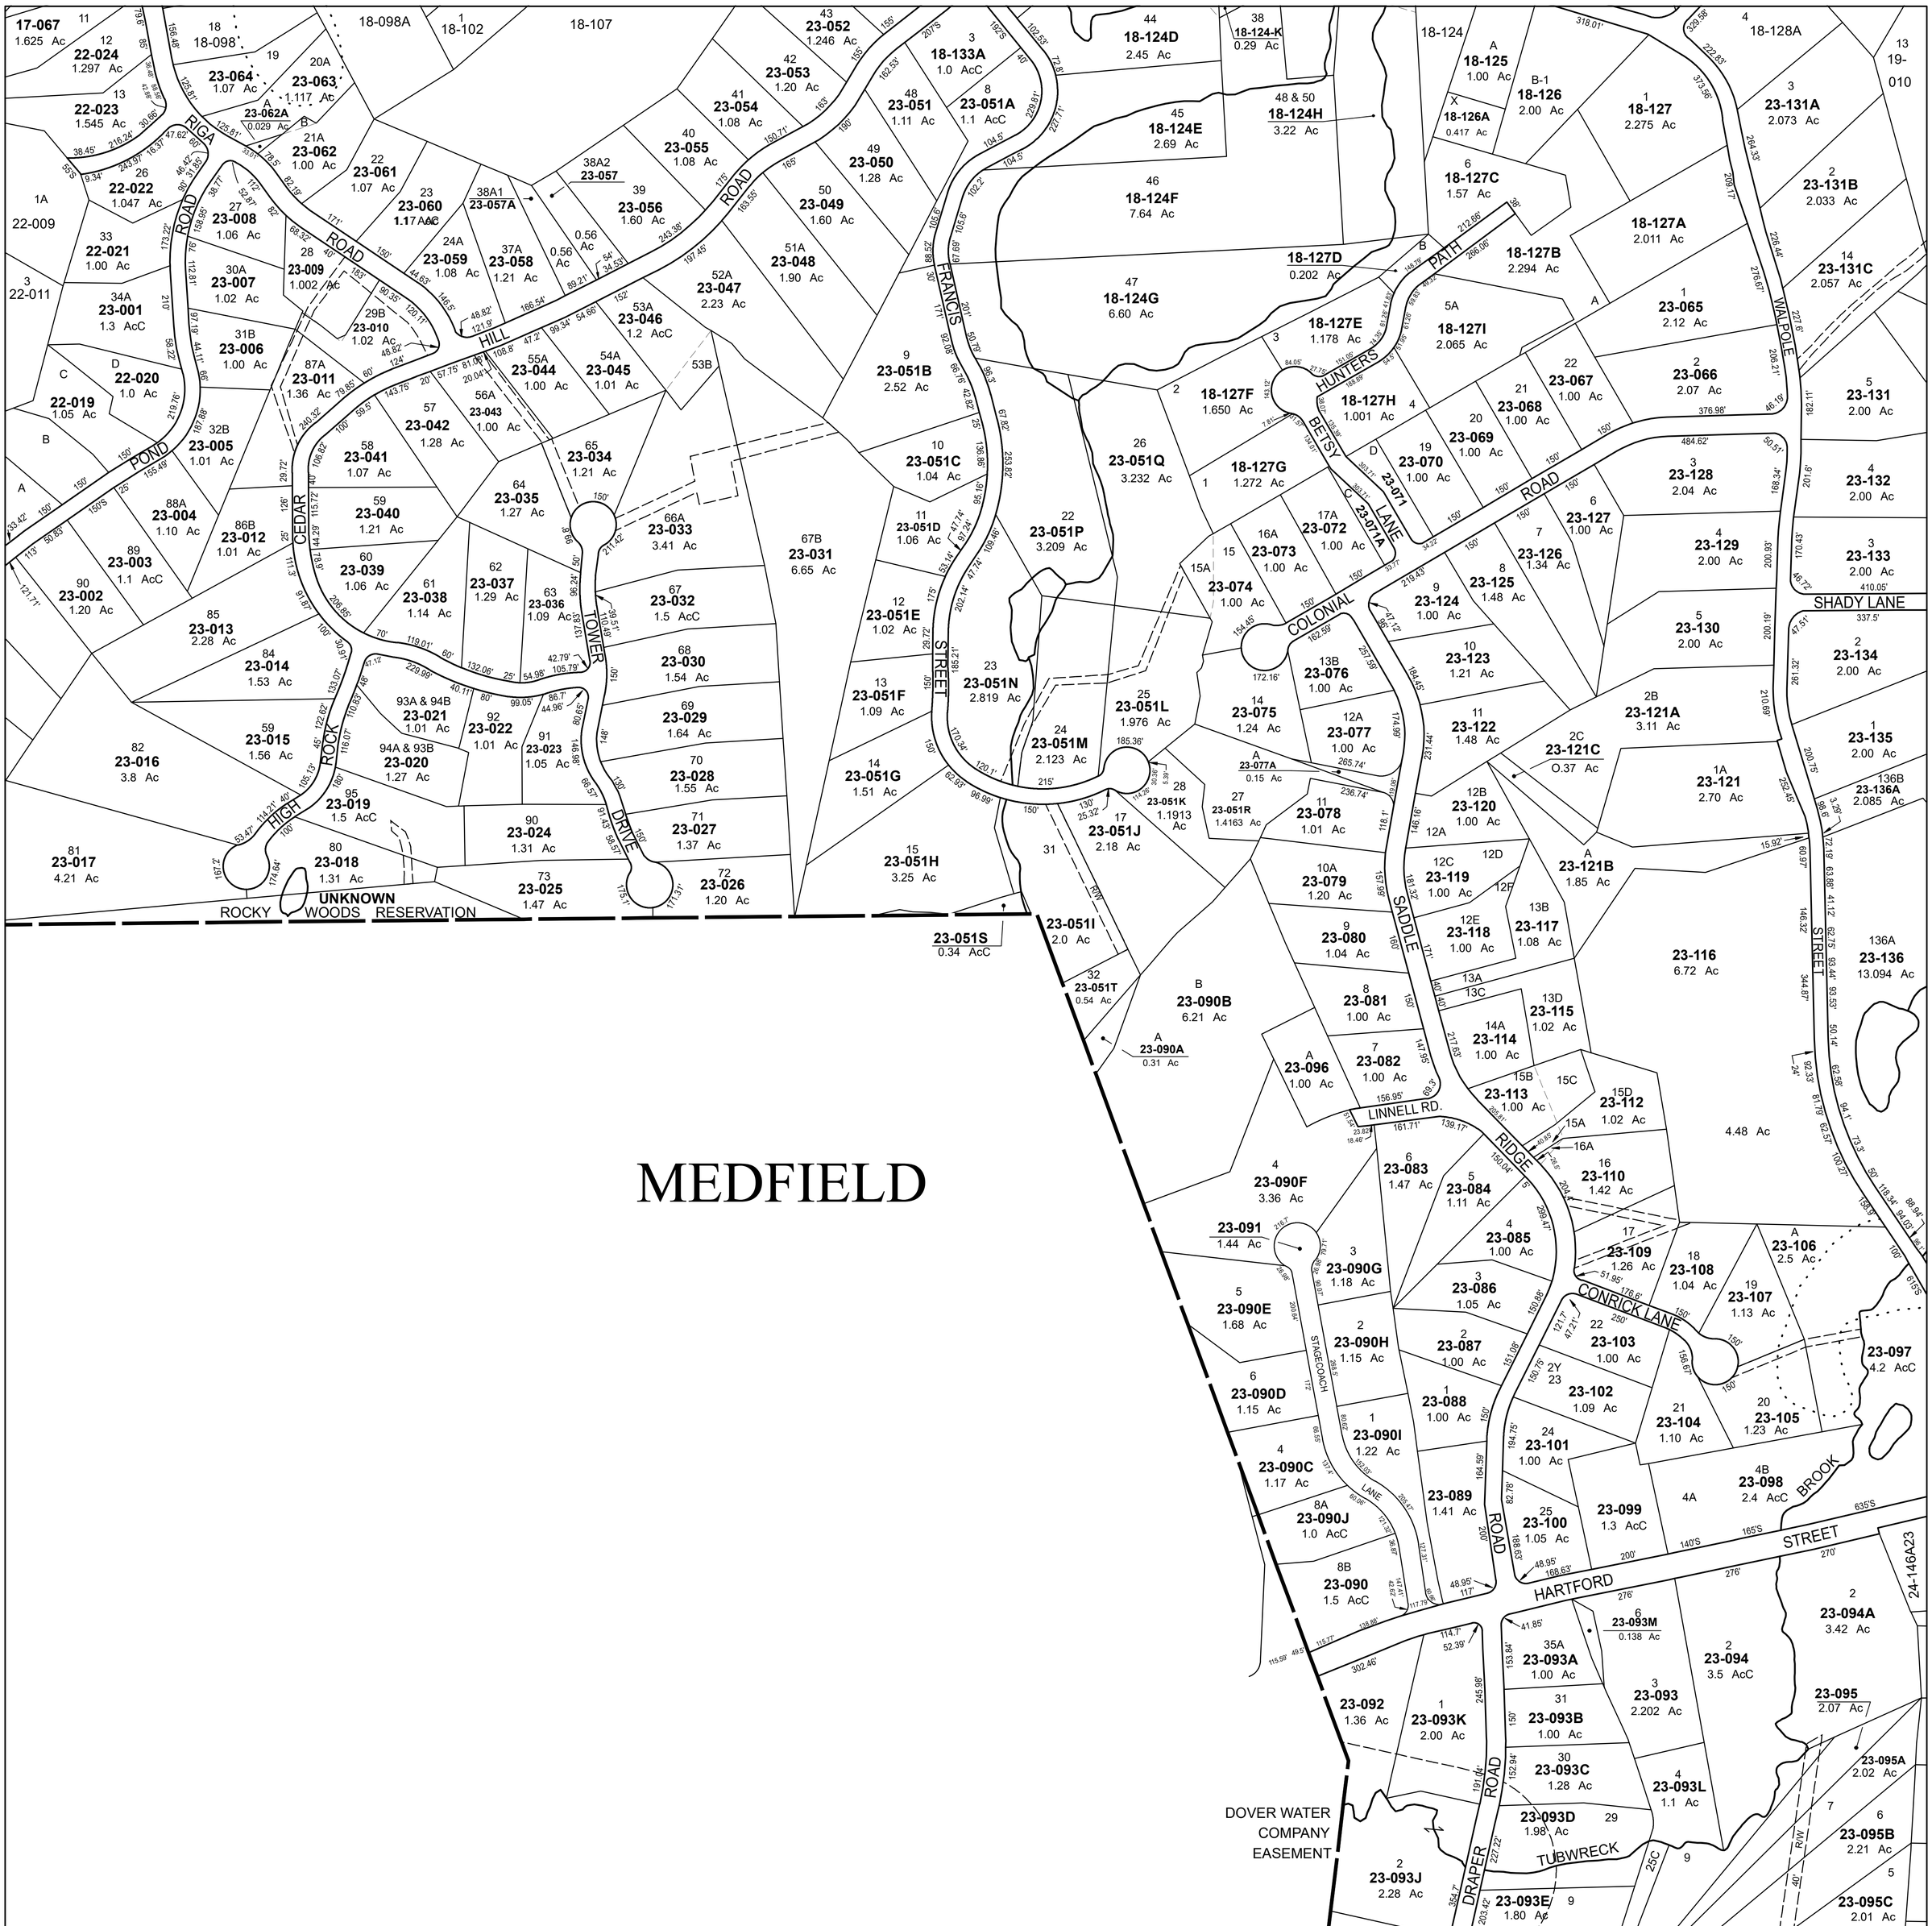

THIS MAP IS FOR ASSESMENT PURPOSES. IT IS NOT VALID FOR LEGAL DESCRIPTION OR CONVEYANCE.

ORIGINAL DATA FROM LICENSED DIGITAL BASE MAP FILES - COPYRIGHT BOSTON EDISON CO. 1993 AND DIGITAL TAX MAP FILES PREPARED BY EAST COAST MAPPING INC.

REVISED & REPRINTED BY

CAI Technologies
Precision Mapping. Geospatial Solutions.
11 Pleasant Street, Littleton, NH 03561
800.322.4540 - www.cai-tech.com

LEGEND

MAP-LOT (PARCEL) NO - - - - - - - - - - - - - - 16-073
SUBDIVISION LOT NO - - - - - - - - - - - - - - B OR 4
FRONTAGE IN FEET - - - - - - - - - - - - - - - 153.54'
SCALED FROM MAP - - - - - - - - - - - - - - - (S)
WATER - - - - - - - - - - - - - - - - -
COMMON OWNERSHIP - - - - - -
EASEMENT - - - - - - - - -
TOWN LINE - - - - - - - - -
PARCEL BOUNDARY - - - - - - -
WETLANDS - - - - - - - - - - - - -

FEET 200 100 0 200 400 600
SCALE: 1" = 200'
50 25 0 50 100 150 METERS

REVISED TO: JANUARY 1, 2025

PROPERTY MAPS
DOVER
MASSACHUSETTS

INDEX DIAGRAM

16	17	18	19	14A
21	22	23	24	
		25	26	

GN

MAP NO.
23